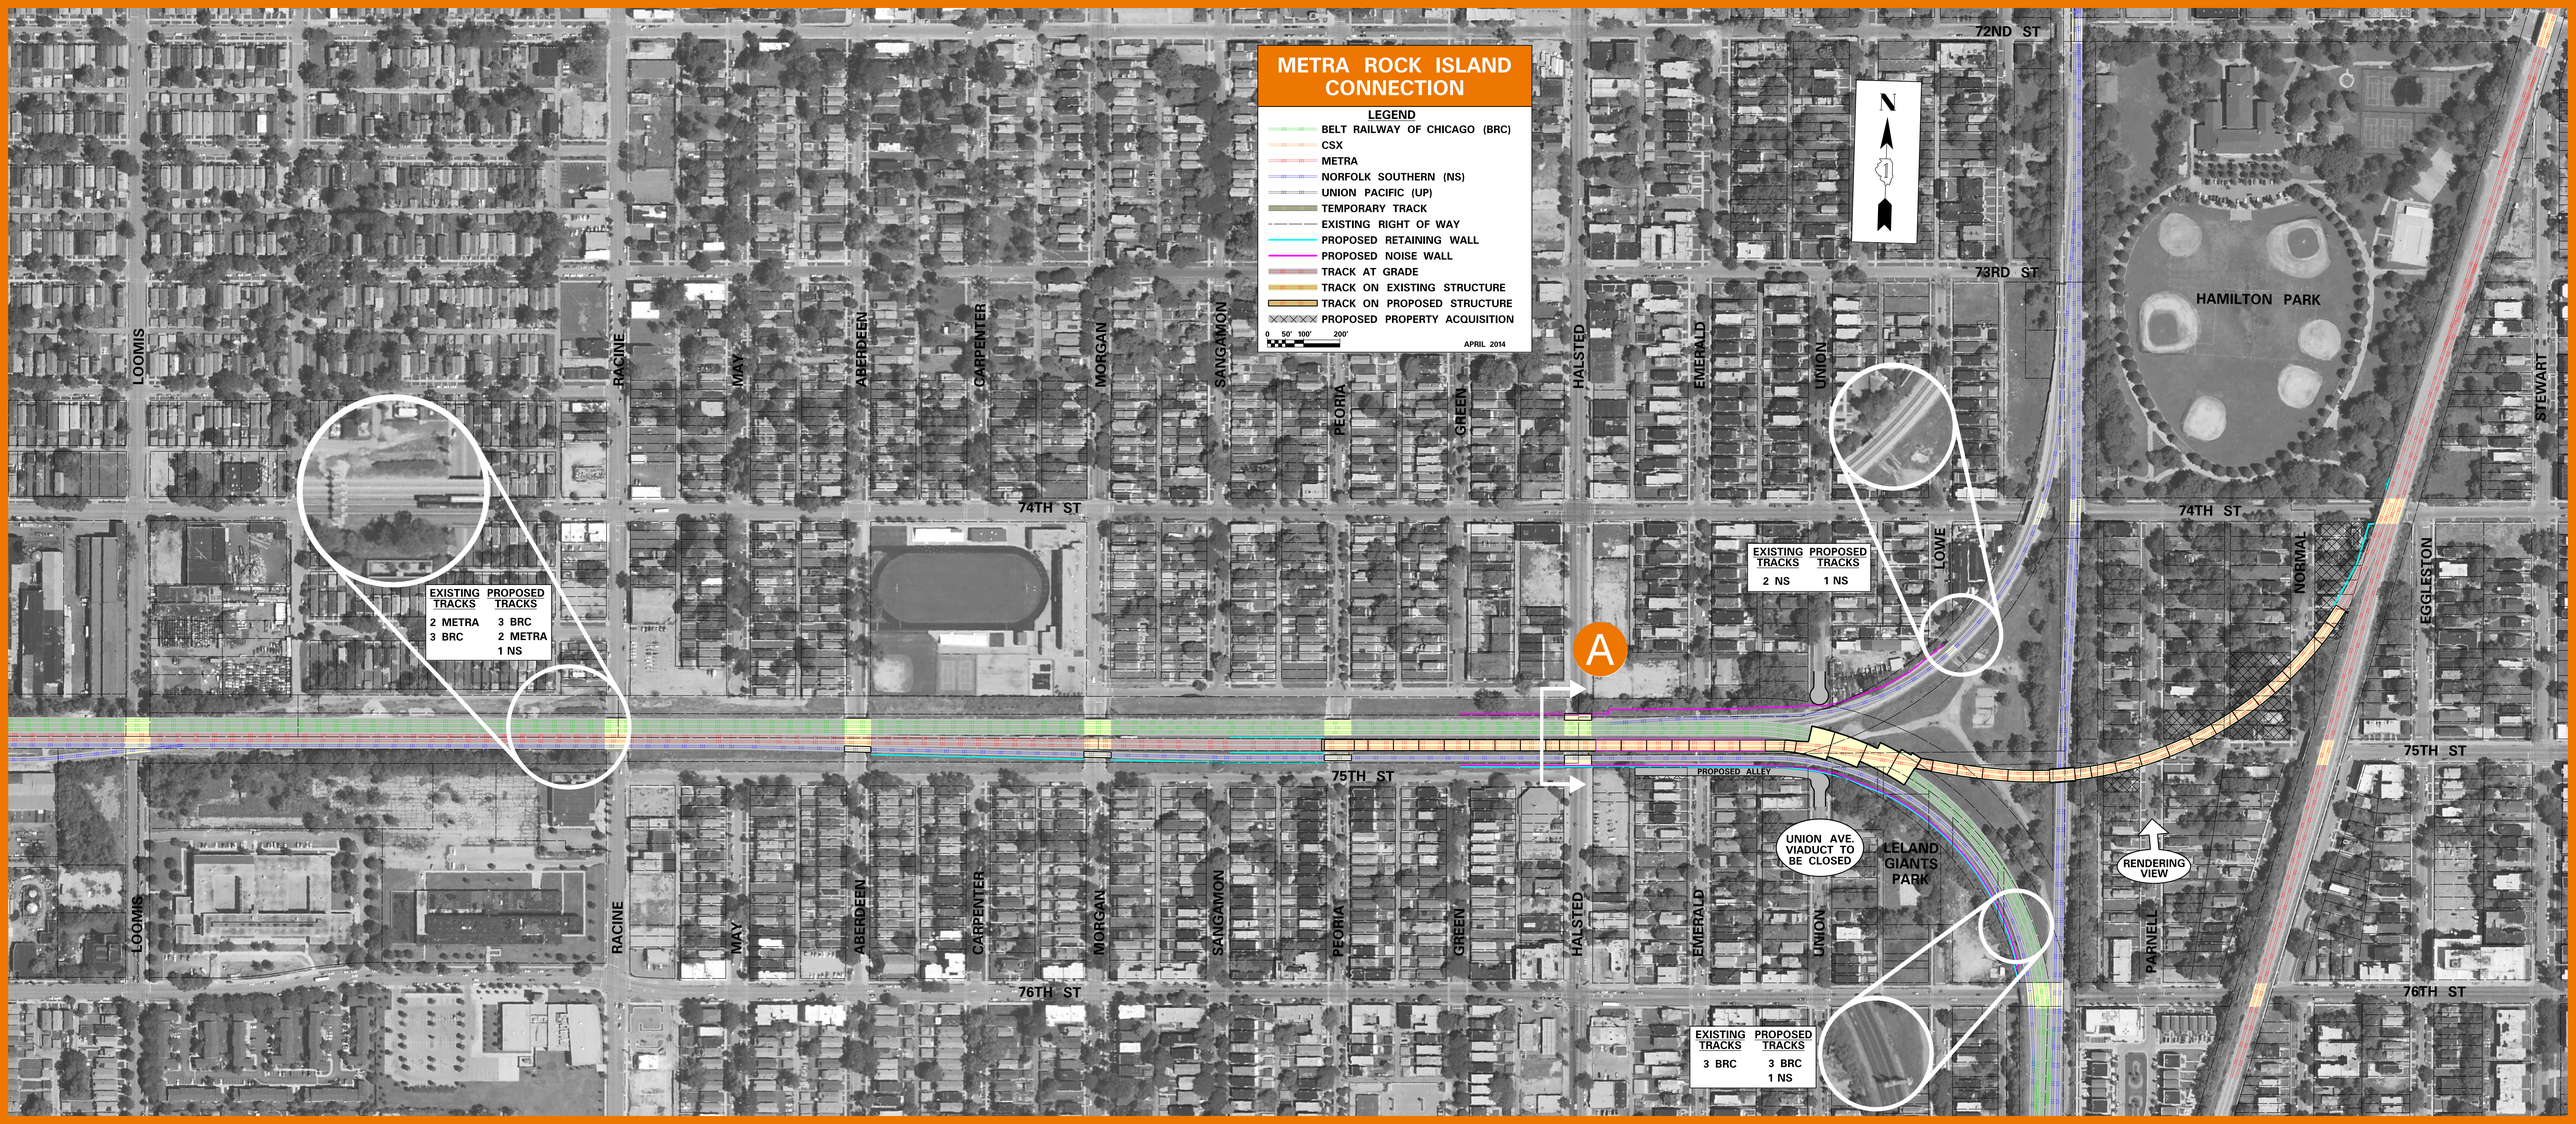
METRA ROCK ISLAND CONNECTION
LEGEND
BELT RAILWAY OF CHICAGO (BRC)
CSX
METRA
NORFOLK SOUTHERN (NS)
UNION PACIFIC (UP)
TEMPORARY TRACK
EXISTING RIGHT OF WAY
PROPOSED RETAINING WALL
PROPOSED NOISE WALL
TRACK AT GRADE
TRACK ON EXISTING STRUCTURE
TRACK ON PROPOSED STRUCTURE
PROPOSED PROPERTY ACQUISITION
0 50' 100' 200'
APRIL 2014
N
72ND ST
73RD ST
74TH ST
75TH ST
76TH ST
LOOMIS
RACINE
MAY
ABERDEEN
CARPENTER
MORGAN
SANGAMON
PEORIA
GREEN
HALSTED
EMERALD
UNION
LOWE
NORMAL
EGGLESTON
STEWART
PARNELL
HAMILTON PARK
LELAND GIANTS PARK
PROPOSED ALLEY
UNION AVE. VIADUCT TO BE CLOSED
RENDERING VIEW
A
EXISTING TRACKS
PROPOSED TRACKS
2 METRA
3 BRC
3 BRC
2 METRA
1 NS
2 NS
1 NS
3 BRC
3 BRC
1 NS